PLAN OF SURVEY
OF PART OF
LOT 11
CONCESSION 2
IN THE
GEOGRAPHIC TOWNSHIP OF DALHOUSIE
TOWNSHIP OF LANARK HIGHLANDS
COUNTY OF LANARK
SCALE 1:1000

15 7.5 0 15 30 45 60 75
(SCALE IN METRES)

GEORGE N. BRACKEN
ONTARIO LAND SURVEYOR

I REQUIRE THIS PLAN TO BE DEPOSITED UNDER THE LAND TITLES ACT.
DATE March 11, 2021
GEORGE N. BRACKEN, O.L.S.

PLAN 27R- 11611
RECEIVED AND DEPOSITED
DATE Mar 12/21
REPRESENTATIVE FOR LAND REGISTRAR FOR THE LAND TITLES DIVISION OF LANARK (No. 27)

SCHEDULE

PART	LOT	CONCESSION	P.I.N.
1	PART OF LOT 11	2	PART OF PIN 05022-0065
2			

PARTS 1 & 2 COMPRISE PART OF P.I.N. 05022-0065

BEARING NOTE

BEARINGS ARE GRID BEARINGS DERIVED FROM REAL TIME KINEMATIC SERVICE, MODIFIED TRANSVERSE MERCATOR (MTM) ZONE 9, CENTRAL MERIDIAN 79°30'00" WEST LONGITUDE, NAD83 (CSRS)(2010)

FOR BEARING COMPARISONS, A ROTATION OF 0°02'18" COUNTER-CLOCKWISE, WAS APPLIED TO THE BEARINGS ON P, P1 & P2.

DISTANCES ARE GROUND AND CAN BE CONVERTED TO GRID BY MULTIPLYING BY THE COMBINED SCALE FACTOR OF 0.999875

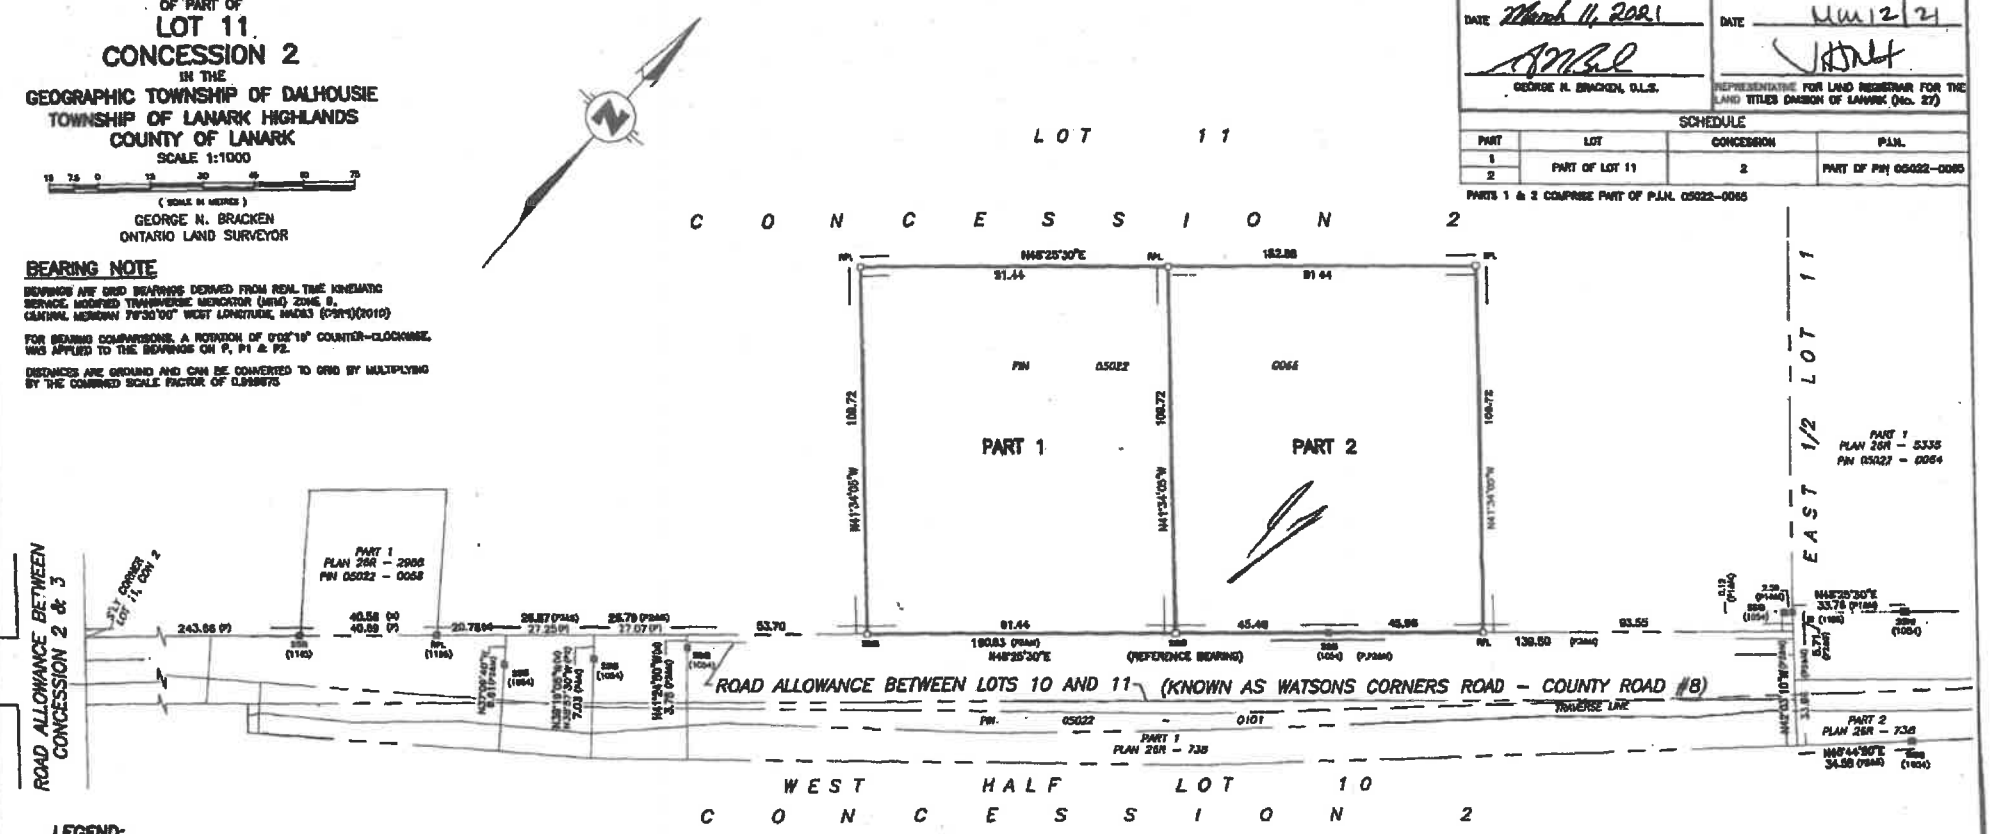

LEGEND:

⊡	•	DENOTES SURVEY MONUMENT SET
■	•	SURVEY MONUMENT FOUND
SIB	•	STANDARD IRON BAR
SSIB	•	SHORT STANDARD IRON BAR
IB	•	IRON BAR
RIB	•	ROUND IRON BAR
CC	•	CUT CROSS
OU	•	ORIGIN UNKNOWN
RPL	•	ROCK PLUG
WIT	•	WITNESS
M	•	MEASURED
S	•	SET
CD	•	CALLON DIETZ INC.

CD	DENOTES CALLON DIETZ, O.L.S.'s	
(1054)	•	GEO.N. BRACKEN, O.L.S.
(1185)	•	JOHN F. GOLTZ, O.L.S.
P	•	PLAN 26R-2968
P1	•	PLAN 27R-5335
P2	•	PLAN 26R-738

SURVEYOR'S CERTIFICATE

I CERTIFY THAT:
(1) THIS SURVEY AND PLAN ARE CORRECT AND IN ACCORDANCE WITH THE SURVEYS ACT, THE SURVEYORS ACT AND THE LAND TITLES ACT AND THE REGULATIONS MADE UNDER THEM.
(2) THE SURVEY WAS COMPLETED ON THE 19th DAY OF JANUARY, 2021

March 11, 2021
DATE

GEORGE N. BRACKEN
ONTARIO LAND SURVEYOR

METRIC: DISTANCES AND COORDINATES SHOWN ON THIS PLAN ARE IN METRES AND CAN BE CONVERTED TO FEET BY DIVIDING BY 0.3048

O:\Jobs\1 JOBS CALLON DIETZ\2021\21-0907 James Harris\Drawing\21-0907_p2d_01.dwg February 23, 2021

Callon Dietz INCORPORATED
ONTARIO LAND SURVEYORS
CARLETON PLACE LONDON NORTH BAY
info@callondietz.com callondietz.com

SURVEY BY: RG	DRAWN BY: DM	FILE No: 21-0907	PLAN No: 00D-3686

ISO 9001:2008